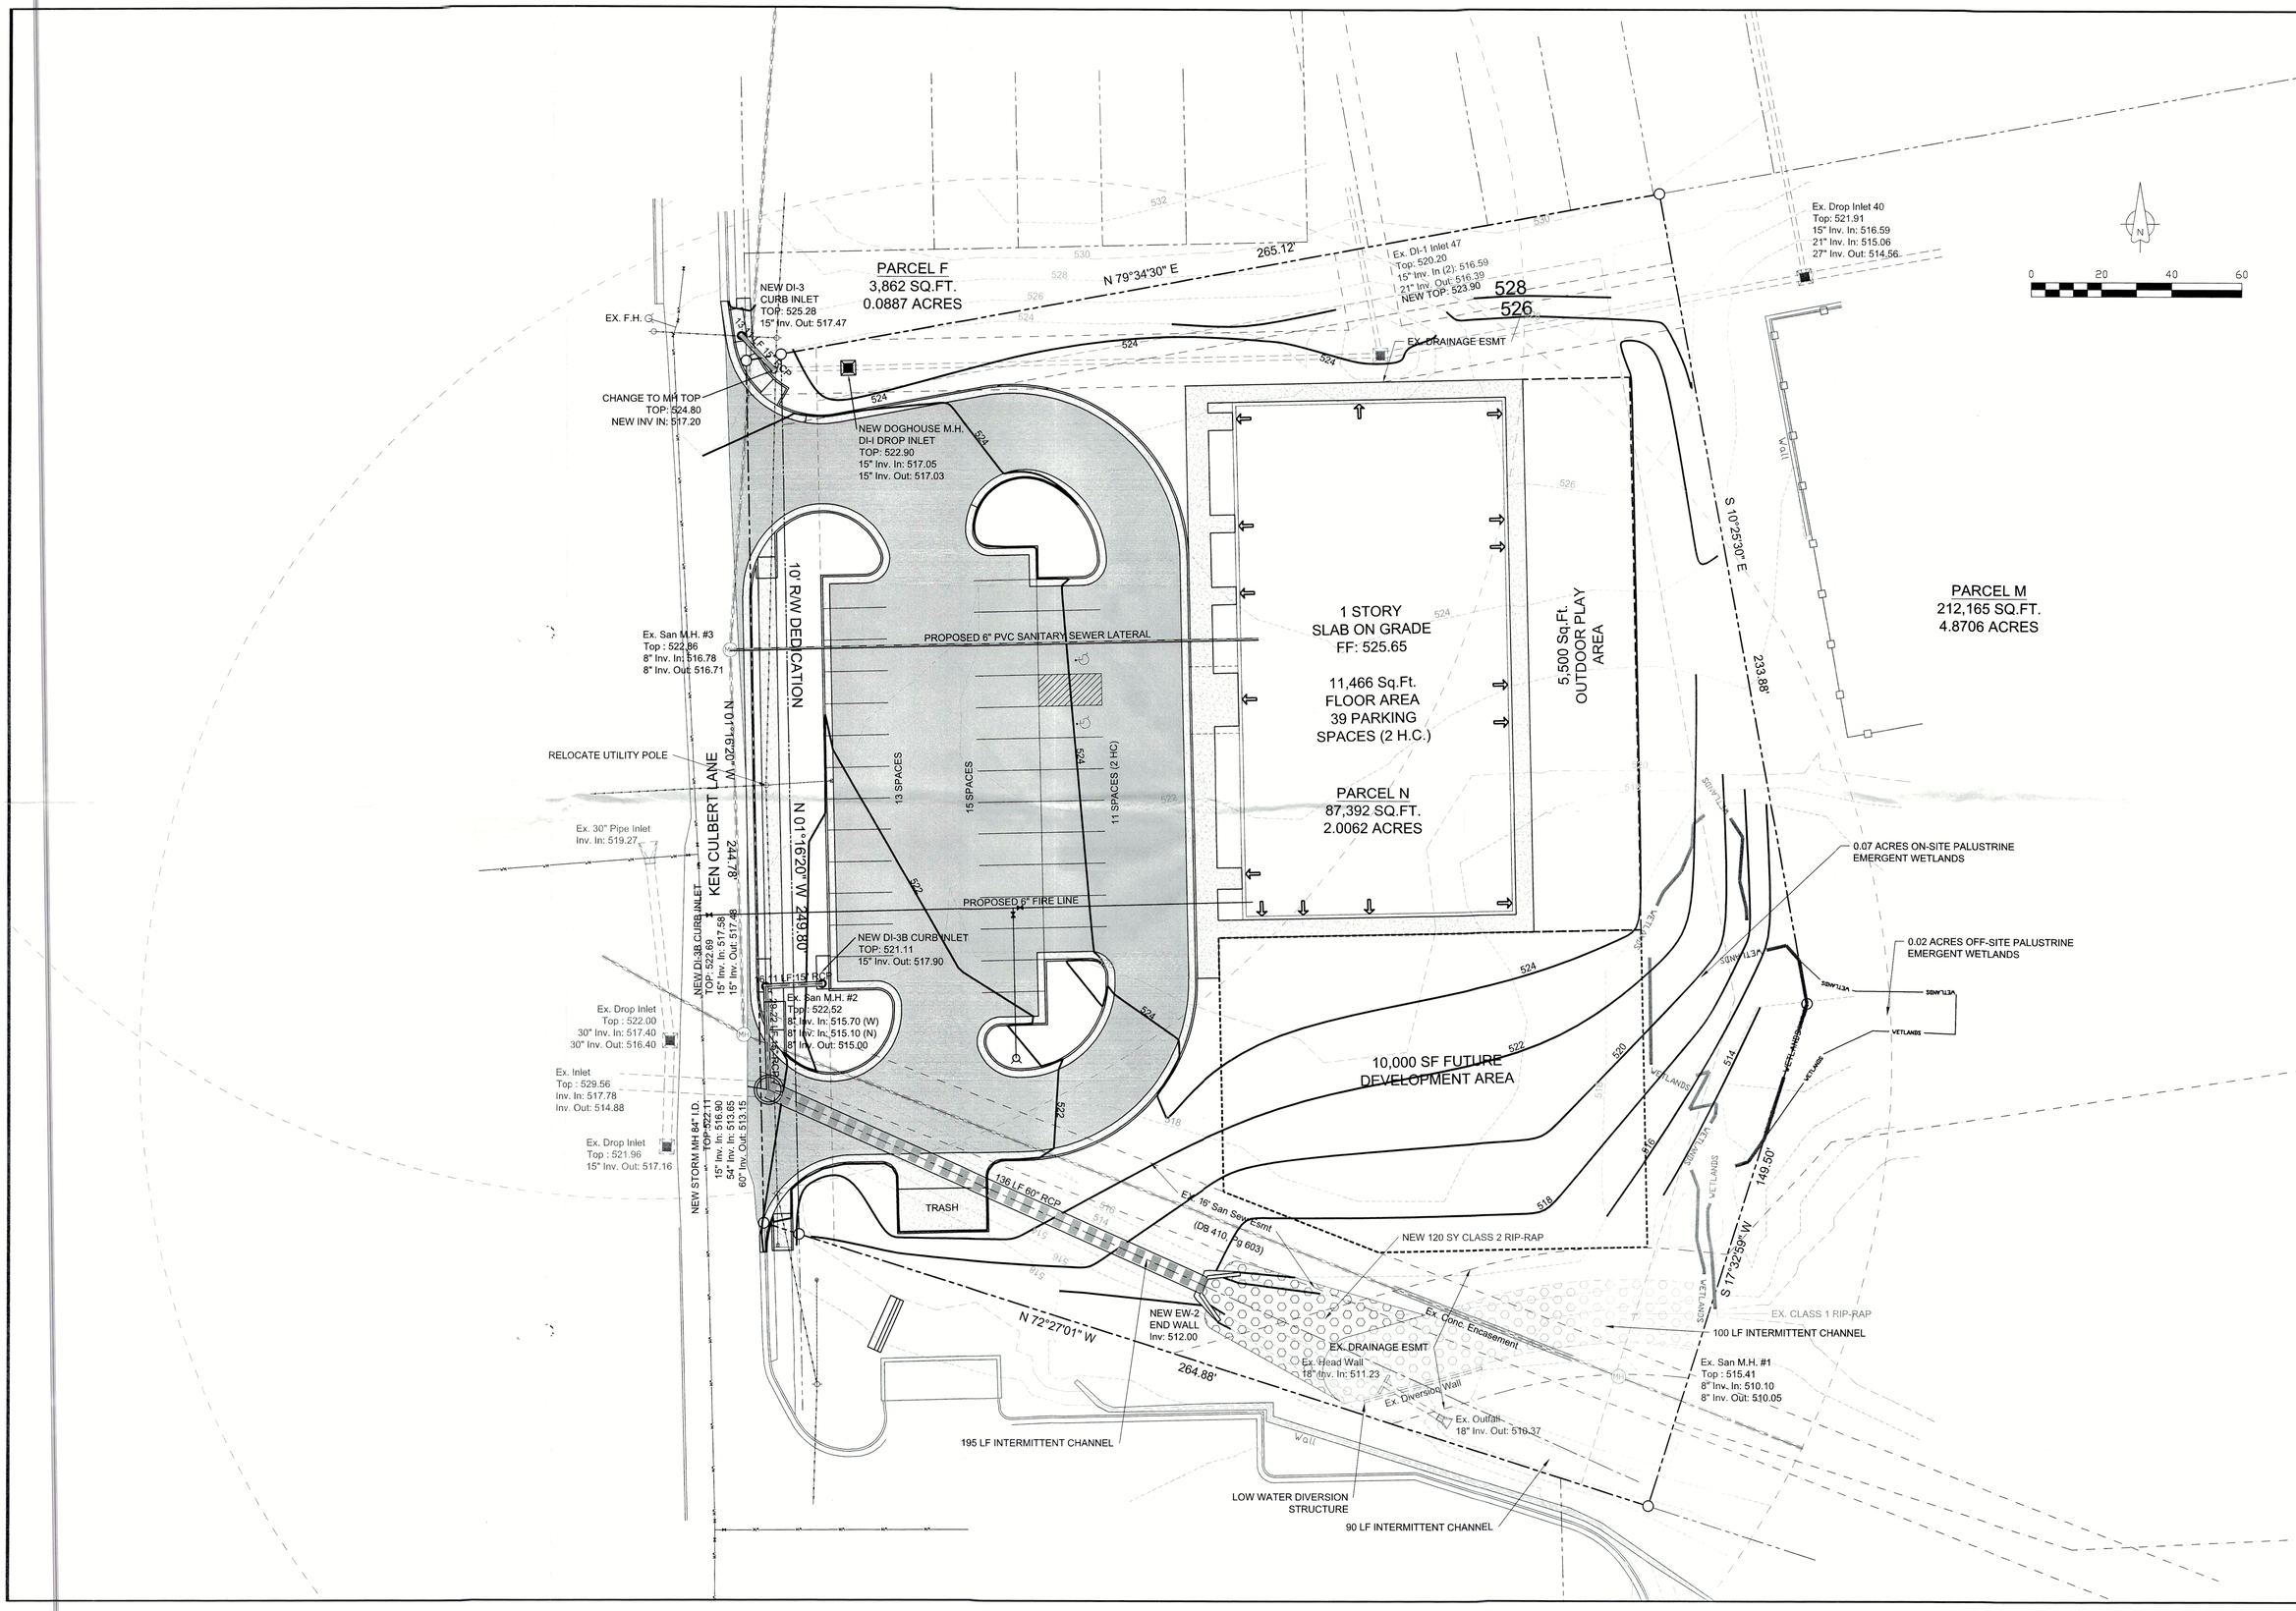

PURCELLVILLE CHILDREN'S ACADEMY

CONCEPT DEVELOPMENT PLAN

Town of Purcellville
Loudoun County, Virginia
Blue Ridge Election District

DEVELOPER:
NOVA KIDS, LLC
c/o Mike Brittingham
Purcellville Children's Academy
205-A N. Maple Avenue
Purcellville, Virginia 20132

CURRENT OWNER:
New Town Development, LLC
c/o Magic Kaylan, Manager
18626 Foggy Bottom Rd
Blacksburg, Virginia 20135-1848

Source of Title: Inst:201409170052207
LCTM: 488-37-1930 / MAP: 488-25-S070
ZONING: MC - Mixed Commercial

COMMONWEALTH OF VIRGINIA
9/9/16
JAMES M. KIRK
Lic. No. 049965
PROFESSIONAL ENGINEER

NOT FOR CONSTRUCTION

Zicht & Associates, PLC
Professional Engineering, Planning & Land Surveying
16940 Simpson Circle
Purcellville, Virginia 20132
(540)882-4266, Fax (540)882-4267

No.	REVISIONS	Date
1	ORIGINAL	09/19/16
2		
3		
4		
5		
6		
7		
8		
9		
10		

© Copyright- Zicht & Associates, PLC. 2016

Design: JK
Drawn: JK
Checked: EEZ
File: Z:\16-JOBS\1627

Scale: H: 1" = 20'
V: 2' CONTOURS

Sheet: 2 of 2